
Exterior roof plan and site context

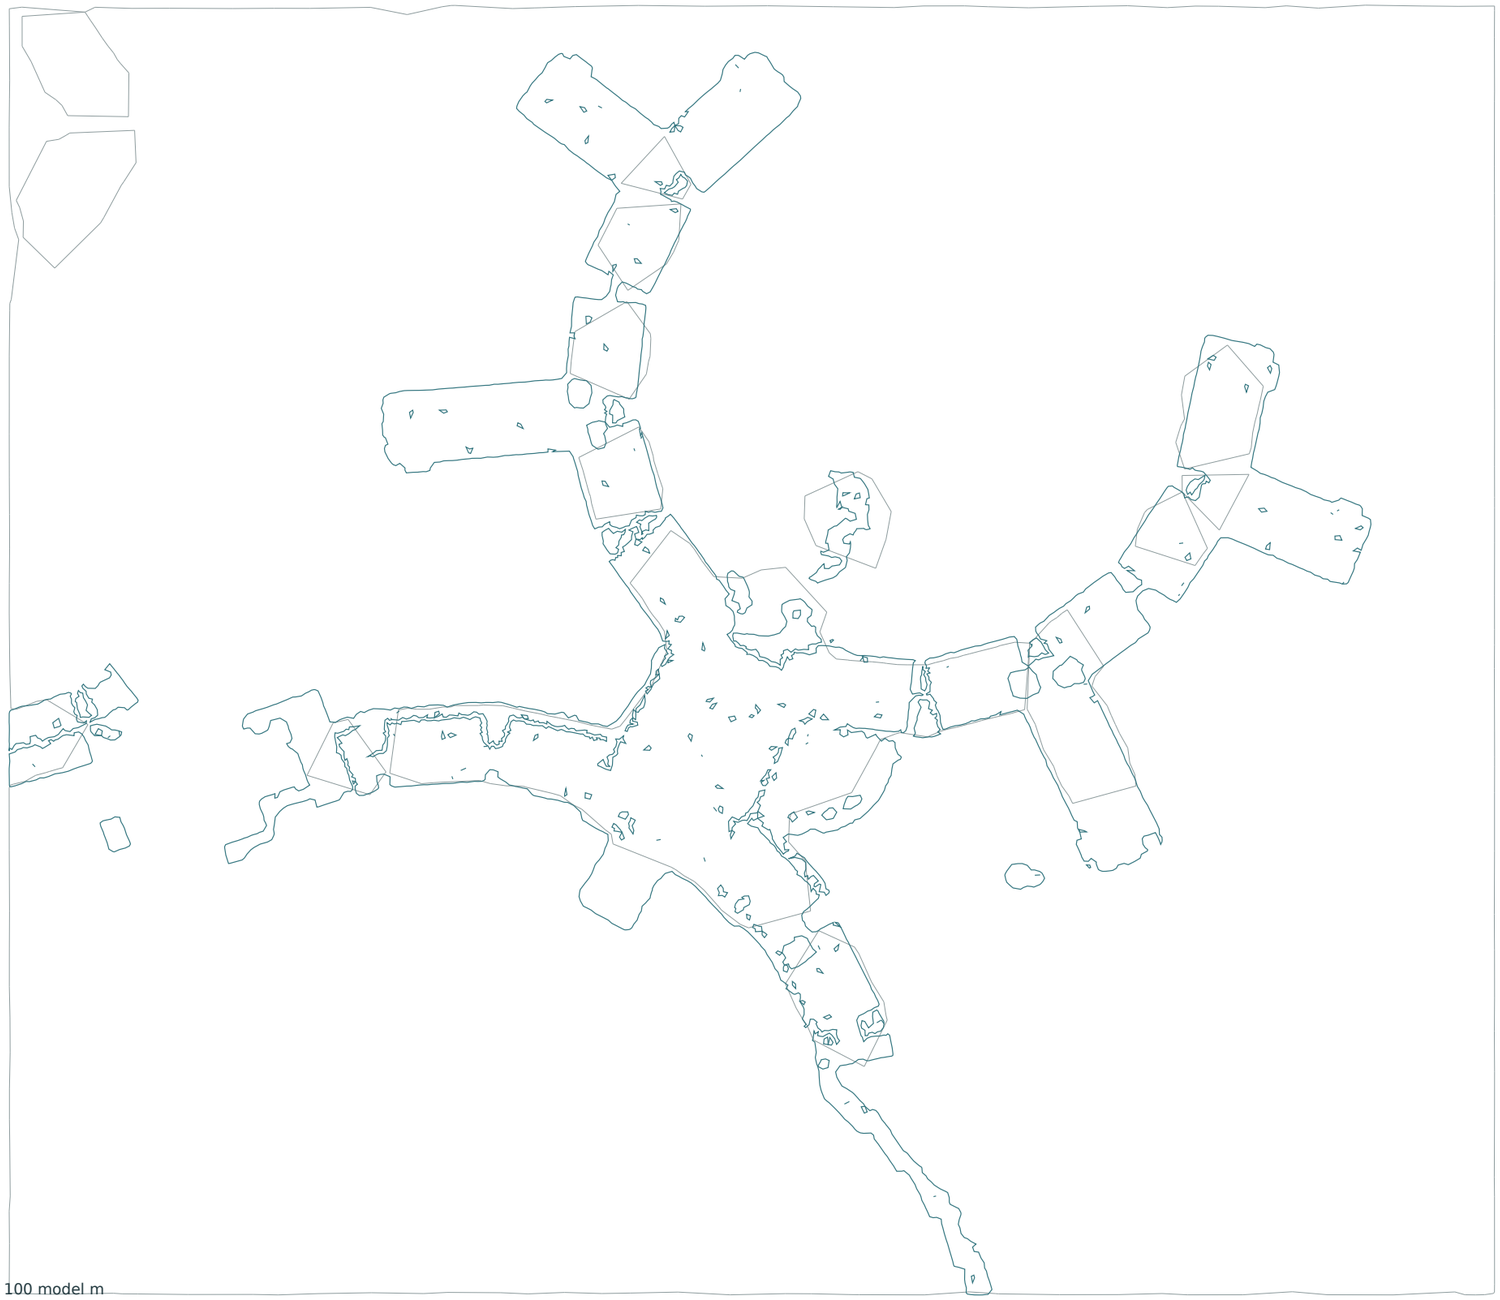

ESTIMATED / OWNER REVIEW

NOT ACCEPTED LOD 250

R07 / OPEN THIS SHEET + 3D IN LIVE WORKSPACE >

READ THIS DRAWING

Direct roof projection and terrain boundary edges; gaps retained. No property boundary is inferred.

Archival LiDAR: 2018-12-04 / 2019-04-12. Aerial reference: 2023-01-12. Current condition is unverified.

Editable vector geometry is derived from the retained model; sheet scale describes model coordinates only.

LOD 250 is the requested target. Zero regions are accepted. Tolerance, reference frame and checks remain to be agreed.

Unknown rooms and hidden systems are omitted. Omission means unknown, not absent.

Owner review only. Not for layout, procurement, fabrication, construction or life-safety decisions.

MODEL / SOURCE SHA-256

INT

122b60e8bb46e82efd135084398abf62
50f161177aab7ababbbc6e68ad971ced

EXT


c6158e635bcc8d07fa2d644c8462ca17
df1f9da9170e99c7b54cfc3e4da4acfc

R06 adds editable CAD projections. R03 geometry and R05 BIM identities are unchanged.

go3dstudio.com
The Power of One. To the nth power.

GO3D / MODEL-DERIVED CAD REVIEW

Lobby floor plan / modeled components

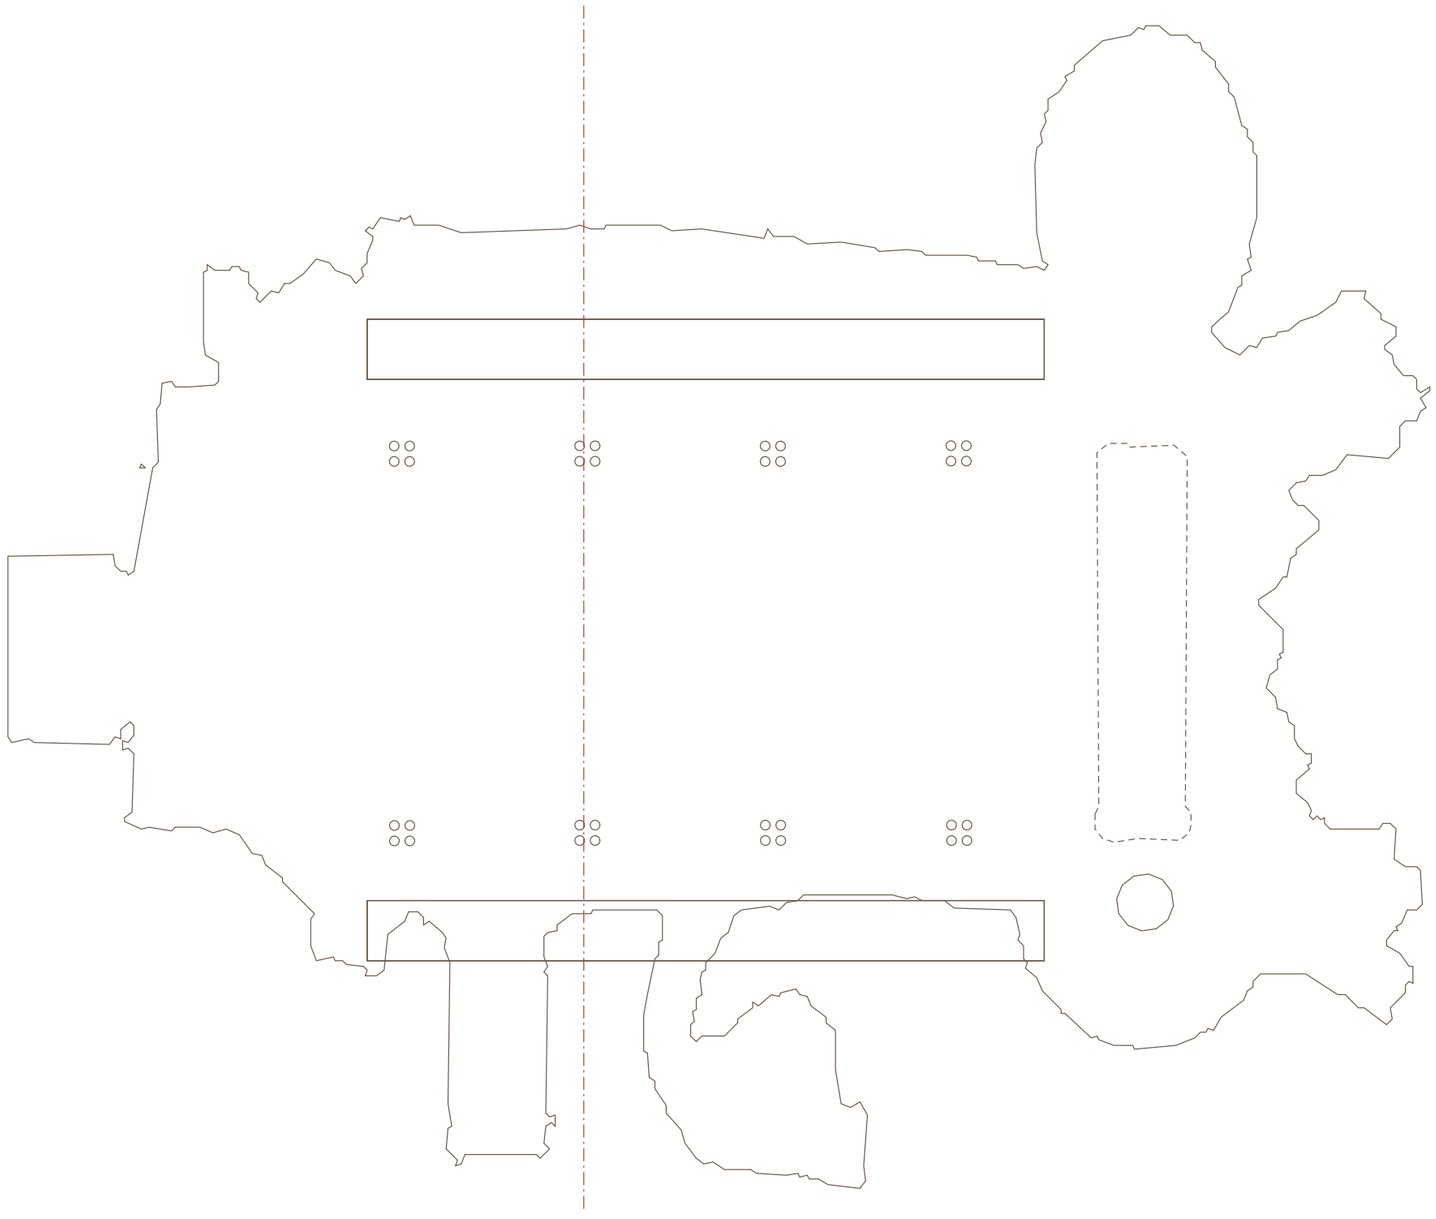

ESTIMATED / OWNER REVIEW

NOT ACCEPTED LOD 250

R07 / OPEN THIS SHEET + 3D IN LIVE WORKSPACE >

READ THIS DRAWING

Provisional plan orientation: U = X cos67 - Z sin67; V = -(X sin67 + Z cos67).

Interior plan fit is 0.092 m/source pixel. It is not survey control; heights/member sizes are estimated.

A-A section: U = -8.080000 model m, looking along +U. Z03 is lighting only: no flooring.

Editable vector geometry is derived from the retained model; sheet scale describes model coordinates only.

LOD 250 is the requested target. Zero regions are accepted. Tolerance, reference frame and checks remain to be agreed.

Unknown rooms and hidden systems are omitted. Omission means unknown, not absent.

Owner review only. Not for layout, procurement, fabrication, construction or life-safety decisions.

MODEL / SOURCE SHA-256

INT

122b60e8bb46e82efd135084398abf62
50f161177aab7ababbbc6e68ad971ced

EXT

c6158e635bcc8d07fa2d644c8462ca17
df1f9da9170e99c7b54cfc3e4da4acfc

R06 adds editable CAD projections. R03 geometry and R05 BIM identities are unchanged.

go3dstudio.com
The Power of One. To the nth power.

JAMBO HOUSE | D02 / 11 | R06 | 2026-10-29

A3 420 x 297 mm | Print 100% | Model units: metres

SCALE 1:300 AT A3


CAD XDATA carries source / element identities

Lobby transverse section A-A

ESTIMATED / OWNER REVIEW

NOT ACCEPTED LOD 250

R07 / OPEN THIS SHEET + 3D IN LIVE WORKSPACE >

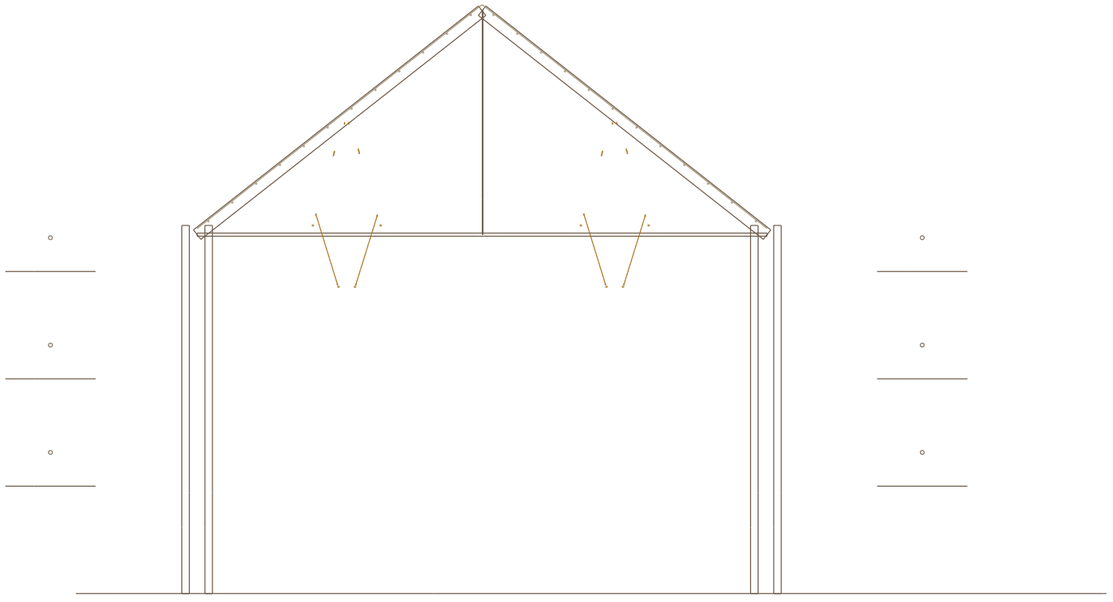

0 10 model m

READ THIS DRAWING

True triangle-plane intersections: U = -8.080000 m in the provisional plan frame, looking along +U.

Section vertical origin is modeled lobby floor Y = 2.500000 m. Interior floor elevation is estimated.

No extra framing, plenum, concealed systems or unobserved rooms have been created.

Editable vector geometry is derived from the retained model; sheet scale describes model coordinates only.

LOD 250 is the requested target. Zero regions are accepted. Tolerance, reference frame and checks remain to be agreed.

Unknown rooms and hidden systems are omitted. Omission means unknown, not absent.

Owner review only. Not for layout, procurement, fabrication, construction or life-safety decisions.

MODEL / SOURCE SHA-256

INT

122b60e8bb46e82efd135084398abf62
50f161177aab7ababbbc6e68ad971ced

EXT


c6158e635bcc8d07fa2d644c8462ca17
df1f9da9170e99c7b54cfc3e4da4acfc

R06 adds editable CAD projections. R03 geometry and R05 BIM identities are unchanged.

go3dstudio.com
The Power of One. To the nth power.

GO3D / MODEL-DERIVED CAD REVIEW

Reflected ceiling plan / lighting study

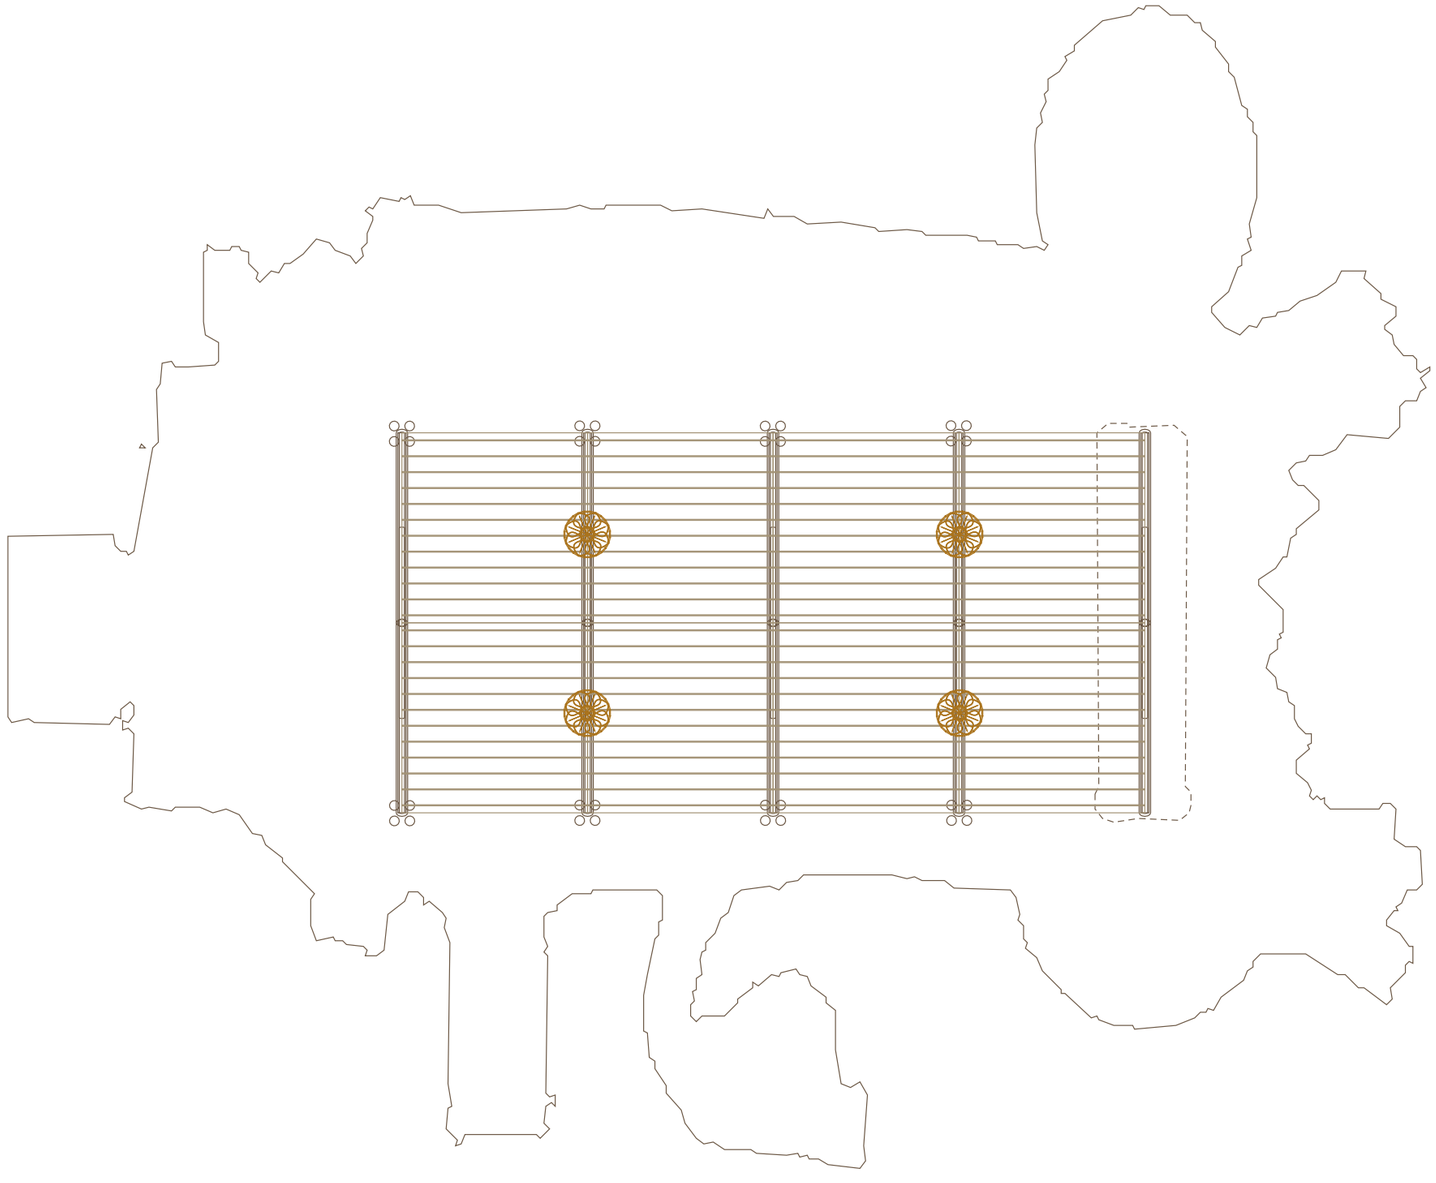

0 15 model m

ESTIMATED / OWNER REVIEW

NOT ACCEPTED LOD 250

R07 / OPEN THIS SHEET + 3D IN LIVE WORKSPACE >

READ THIS DRAWING

Reflected overhead projection in the same provisional frame as the floor plan. No field ceiling survey.

Four modeled pendants are appearance studies, not a complete installed inventory. Spacing, elevations and extents are estimated.

Luminaire wattage, CCT, IES, circuits, emergency ratings, supports and concealed MEP remain unknown.

Editable vector geometry is derived from the retained model; sheet scale describes model coordinates only.

LOD 250 is the requested target. Zero regions are accepted. Tolerance, reference frame and checks remain to be agreed.

Unknown rooms and hidden systems are omitted. Omission means unknown, not absent.

Owner review only. Not for layout, procurement, fabrication, construction or life-safety decisions.

MODEL / SOURCE SHA-256

INT

122b60e8bb46e82efd135084398abf62
50f161177aab7ababbbc6e68ad971ced

EXT

c6158e635bcc8d07fa2d644c8462ca17
df1f9da9170e99c7b54cfc3e4da4acfc

R06 adds editable CAD projections. R03 geometry and R05 BIM identities are unchanged.

go3dstudio.com
The Power of One. To the nth power.

JAMBO HOUSE | D04 / 11 | R06 | 2026-10-29

A3 420 x 297 mm | Print 100% | Model units: metres

SCALE 1:300 AT A3

CAD XDATA carries source / element identities


GO3D / MODEL-DERIVED CAD REVIEW

L01 pendant study / model elevation

ESTIMATED / OWNER REVIEW

NOT ACCEPTED LOD 250

R07 / OPEN THIS SHEET + 3D IN LIVE WORKSPACE >

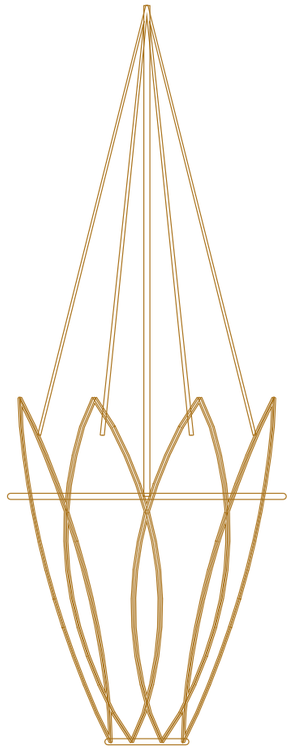

0 2 model m

READ THIS DRAWING

Direct elevation projection of retained L01 mesh components. Dimensions describe the digital study, not a measured fixture.

D23 April 2016 describes eight shields per chandelier; published nominal features are not survey control.

Manufacturer, model number, lumens, watts, CCT, IES, circuit and emergency rating are unknown.

Projected vertical levels are above the estimated lobby floor.

Editable vector geometry is derived from the retained model; sheet scale describes model coordinates only.

LOD 250 is the requested target. Zero regions are accepted. Tolerance, reference frame and checks remain to be agreed.

Unknown rooms and hidden systems are omitted. Omission means unknown, not absent.

Owner review only. Not for layout, procurement, fabrication, construction or life-safety decisions.

MODEL / SOURCE SHA-256

INT

122b60e8bb46e82efd135084398abf62
50f161177aab7ababbbc6e68ad971ced

EXT

c6158e635bcc8d07fa2d644c8462ca17
df1f9da9170e99c7b54cfc3e4da4acfc

R06 adds editable CAD projections. R03 geometry and R05 BIM identities are unchanged.

go3dstudio.com
The Power of One. To the nth power.


GO3D / MODEL-DERIVED CAD REVIEW

Lobby longitudinal model elevation

ESTIMATED / OWNER REVIEW

NOT ACCEPTED LOD 250

R07 / OPEN THIS SHEET + 3D IN LIVE WORKSPACE >

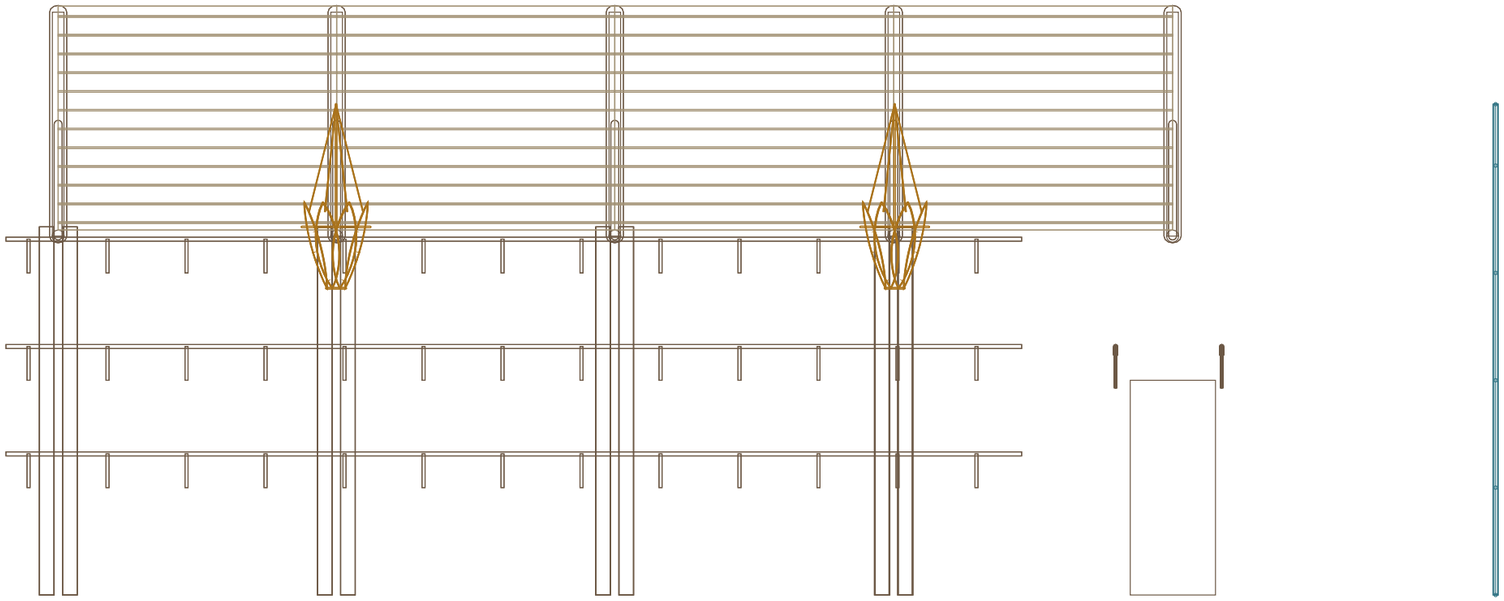

0 10 model m

READ THIS DRAWING

Orthographic model projection in the provisional interior plan frame. Hidden-line removal is not performed.

Heights are above the estimated lobby floor; visible overlaps are model projections, not confirmed physical joints.

Editable vector geometry is derived from the retained model; sheet scale describes model coordinates only.

LOD 250 is the requested target. Zero regions are accepted. Tolerance, reference frame and checks remain to be agreed.

Unknown rooms and hidden systems are omitted. Omission means unknown, not absent.

Owner review only. Not for layout, procurement, fabrication, construction or life-safety decisions.

MODEL / SOURCE SHA-256

INT

122b60e8bb46e82efd135084398abf62
50f161177aab7ababbbc6e68ad971ced

EXT

c6158e635bcc8d07fa2d644c8462ca17
df1f9da9170e99c7b54cfc3e4da4acfc

R06 adds editable CAD projections. R03 geometry and R05 BIM identities are unchanged.


go3dstudio.com
The Power of One. To the nth power.

Lobby transverse model elevation

ESTIMATED / OWNER REVIEW

NOT ACCEPTED LOD 250

R07 / OPEN THIS SHEET + 3D IN LIVE WORKSPACE >

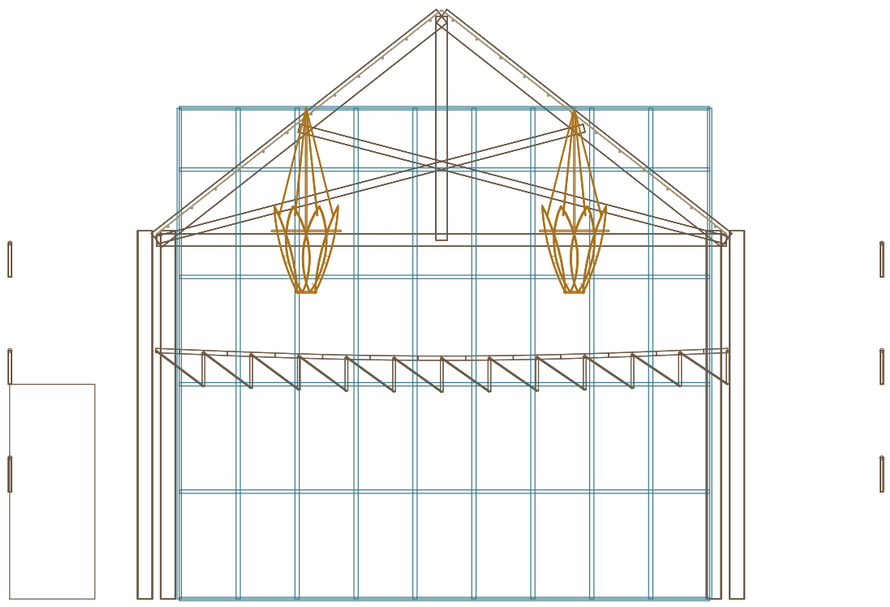

0 10 model m

READ THIS DRAWING

Orthographic model projection in the provisional interior plan frame. Hidden-line removal is not performed.

Heights are above the estimated lobby floor; visible overlaps are model projections, not confirmed physical joints.

Editable vector geometry is derived from the retained model; sheet scale describes model coordinates only.

LOD 250 is the requested target. Zero regions are accepted. Tolerance, reference frame and checks remain to be agreed.

Unknown rooms and hidden systems are omitted. Omission means unknown, not absent.

Owner review only. Not for layout, procurement, fabrication, construction or life-safety decisions.

MODEL / SOURCE SHA-256

INT

122b60e8bb46e82efd135084398abf62
50f161177aab7ababbbc6e68ad971ced

EXT

c6158e635bcc8d07fa2d644c8462ca17
df1f9da9170e99c7b54cfc3e4da4acfc

R06 adds editable CAD projections. R03 geometry and R05 BIM identities are unchanged.

go3dstudio.com
The Power of One. To the nth power.


GO3D / MODEL-DERIVED CAD REVIEW

Exterior north model elevation

ESTIMATED / OWNER REVIEW

NOT ACCEPTED LOD 250

R07 / OPEN THIS SHEET + 3D IN LIVE WORKSPACE >

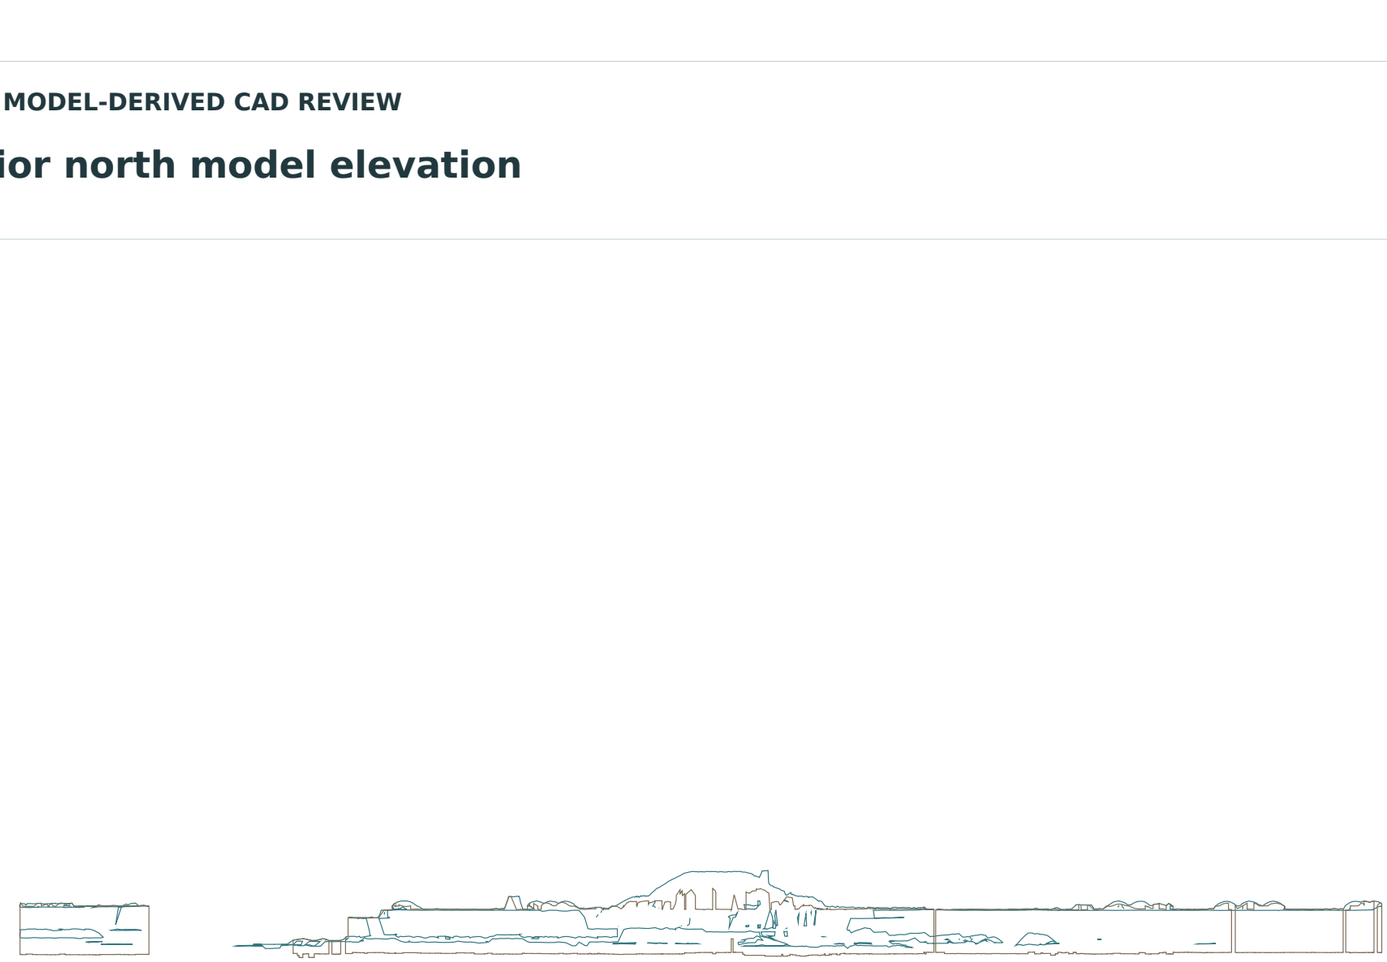

0 100 model m

READ THIS DRAWING

Union of projected source triangles; source gaps retained. Facade curtains are inferred from roof edges to ground.

Exterior door/window assemblies, construction details and current condition are unverified.

Vertical coordinates use the source model NAVD88 minus 34 m display offset; this does not establish project control.

Editable vector geometry is derived from the retained model; sheet scale describes model coordinates only.

LOD 250 is the requested target. Zero regions are accepted. Tolerance, reference frame and checks remain to be agreed.

Unknown rooms and hidden systems are omitted. Omission means unknown, not absent.

Owner review only. Not for layout, procurement, fabrication, construction or life-safety decisions.

MODEL / SOURCE SHA-256

INT

122b60e8bb46e82efd135084398abf62
50f161177aab7ababbbc6e68ad971ced

EXT

c6158e635bcc8d07fa2d644c8462ca17
df1f9da9170e99c7b54cfc3e4da4acfc

R06 adds editable CAD projections. R03 geometry and R05 BIM identities are unchanged.

go3dstudio.com
The Power of One. To the nth power.

JAMBO HOUSE | D08 / 11 | R06 | 2026-10-29

A3 420 x 297 mm | Print 100% | Model units: metres

SCALE 1:2000 AT A3

CAD XDATA carries source / element identities

GO3D / MODEL-DERIVED CAD REVIEW

Exterior south model elevation

ESTIMATED / OWNER REVIEW

NOT ACCEPTED LOD 250

R07 / OPEN THIS SHEET + 3D IN LIVE WORKSPACE >



0 100 model m

READ THIS DRAWING

Union of projected source triangles; source gaps retained. Facade curtains are inferred from roof edges to ground.

Exterior door/window assemblies, construction details and current condition are unverified.

Vertical coordinates use the source model NAVD88 minus 34 m display offset; this does not establish project control.

Editable vector geometry is derived from the retained model; sheet scale describes model coordinates only.

LOD 250 is the requested target. Zero regions are accepted. Tolerance, reference frame and checks remain to be agreed.

Unknown rooms and hidden systems are omitted. Omission means unknown, not absent.

Owner review only. Not for layout, procurement, fabrication, construction or life-safety decisions.

MODEL / SOURCE SHA-256

INT

122b60e8bb46e82efd135084398abf62
50f161177aab7ababbbc6e68ad971ced

EXT

c6158e635bcc8d07fa2d644c8462ca17
df1f9da9170e99c7b54cfc3e4da4acfc

R06 adds editable CAD projections. R03 geometry and R05 BIM identities are unchanged.

go3dstudio.com
The Power of One. To the nth power.

JAMBO HOUSE | D09 / 11 | R06 | 2026-10-29

A3 420 x 297 mm | Print 100% | Model units: metres

SCALE 1:2000 AT A3

CAD XDATA carries source / element identities

GO3D / MODEL-DERIVED CAD REVIEW

Exterior east model elevation

ESTIMATED / OWNER REVIEW

NOT ACCEPTED LOD 250

R07 / OPEN THIS SHEET + 3D IN LIVE WORKSPACE >



0 100 model m

READ THIS DRAWING

Union of projected source triangles; source gaps retained. Facade curtains are inferred from roof edges to ground.

Exterior door/window assemblies, construction details and current condition are unverified.

Vertical coordinates use the source model NAVD88 minus 34 m display offset; this does not establish project control.

Editable vector geometry is derived from the retained model; sheet scale describes model coordinates only.

LOD 250 is the requested target. Zero regions are accepted. Tolerance, reference frame and checks remain to be agreed.

Unknown rooms and hidden systems are omitted. Omission means unknown, not absent.

Owner review only. Not for layout, procurement, fabrication, construction or life-safety decisions.

MODEL / SOURCE SHA-256

INT

122b60e8bb46e82efd135084398abf62
50f161177aab7ababbbc6e68ad971ced

EXT

c6158e635bcc8d07fa2d644c8462ca17
df1f9da9170e99c7b54cfc3e4da4acfc

R06 adds editable CAD projections. R03 geometry and R05 BIM identities are unchanged.

go3dstudio.com
The Power of One. To the nth power.

JAMBO HOUSE | D10 / 11 | R06 | 2026-10-29

A3 420 x 297 mm | Print 100% | Model units: metres

SCALE 1:2000 AT A3

CAD XDATA carries source / element identities

Exterior west model elevation

ESTIMATED / OWNER REVIEW

NOT ACCEPTED LOD 250

R07 / OPEN THIS SHEET + 3D IN LIVE WORKSPACE >



READ THIS DRAWING

Union of projected source triangles; source gaps retained. Facade curtains are inferred from roof edges to ground.

Exterior door/window assemblies, construction details and current condition are unverified.

Vertical coordinates use the source model NAVD88 minus 34 m display offset; this does not establish project control.

Editable vector geometry is derived from the retained model; sheet scale describes model coordinates only.

LOD 250 is the requested target. Zero regions are accepted. Tolerance, reference frame and checks remain to be agreed.

Unknown rooms and hidden systems are omitted. Omission means unknown, not absent.

Owner review only. Not for layout, procurement, fabrication, construction or life-safety decisions.

MODEL / SOURCE SHA-256

INT

122b60e8bb46e82efd135084398abf62
50f161177aab7ababbbc6e68ad971ced

EXT

c6158e635bcc8d07fa2d644c8462ca17
df1f9da9170e99c7b54cfc3e4da4acfc

R06 adds editable CAD projections. R03 geometry and R05 BIM identities are unchanged.

0 100 model m

go3dstudio.com
The Power of One. To the nth power.